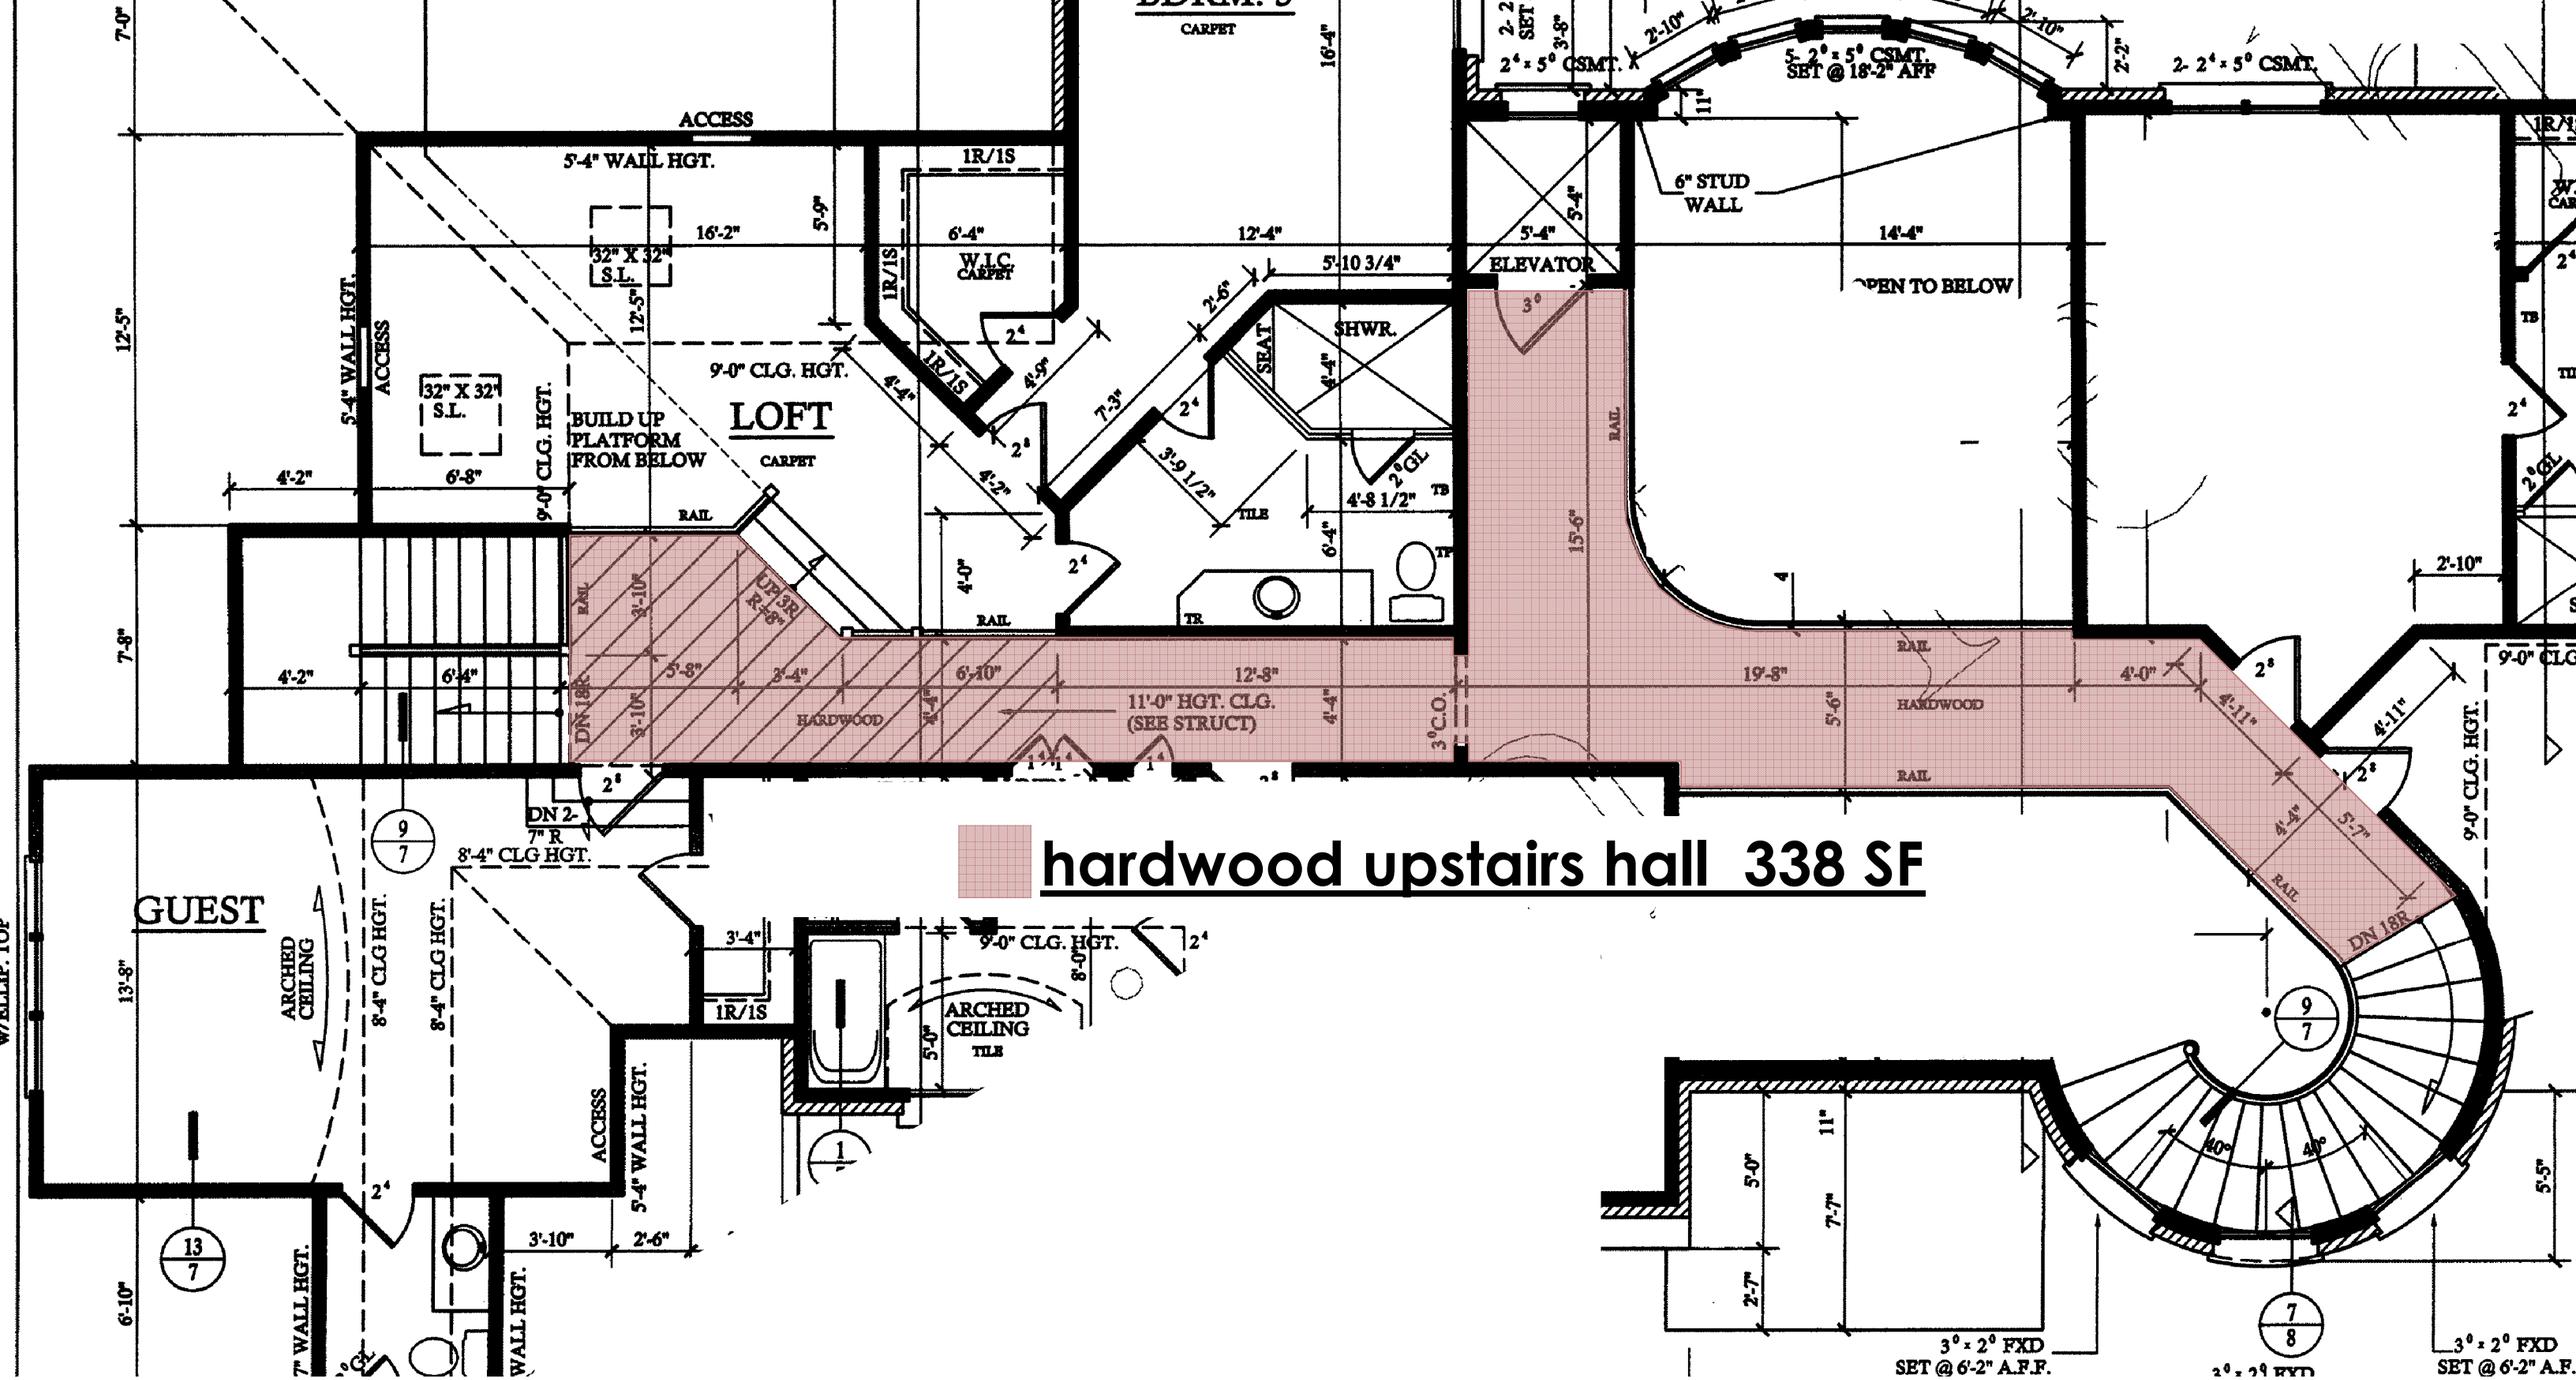
hardwood upstairs hall 338 SF
LOFT
GUEST
BDRM. 3
CARPET
ACCESS
5'-4" WALL HGT.
32" X 32" S.L.
BUILD UP PLATFORM FROM BELOW
9'-0" CLG. HGT.
W.I.C.
1R/1S
SHWR.
SEAT
ELEVATOR
OPEN TO BELOW
6" STUD WALL
2- 2⁴ x 5⁰ CSMT.
5- 2⁰ x 5⁰ CSMT. SET @ 18'-2" AFF
11'-0" HGT. CLG. (SEE STRUCT)
HARDWOOD
RAIL
UP 5R
DN 18R
DN 2-7" R
8'-4" CLG HGT.
ARCHED CEILING
TILE
TB
TR
TP
2⁰GL
3⁰C.O.
3⁰ x 2⁰ FXD SET @ 6'-2" A.F.F.