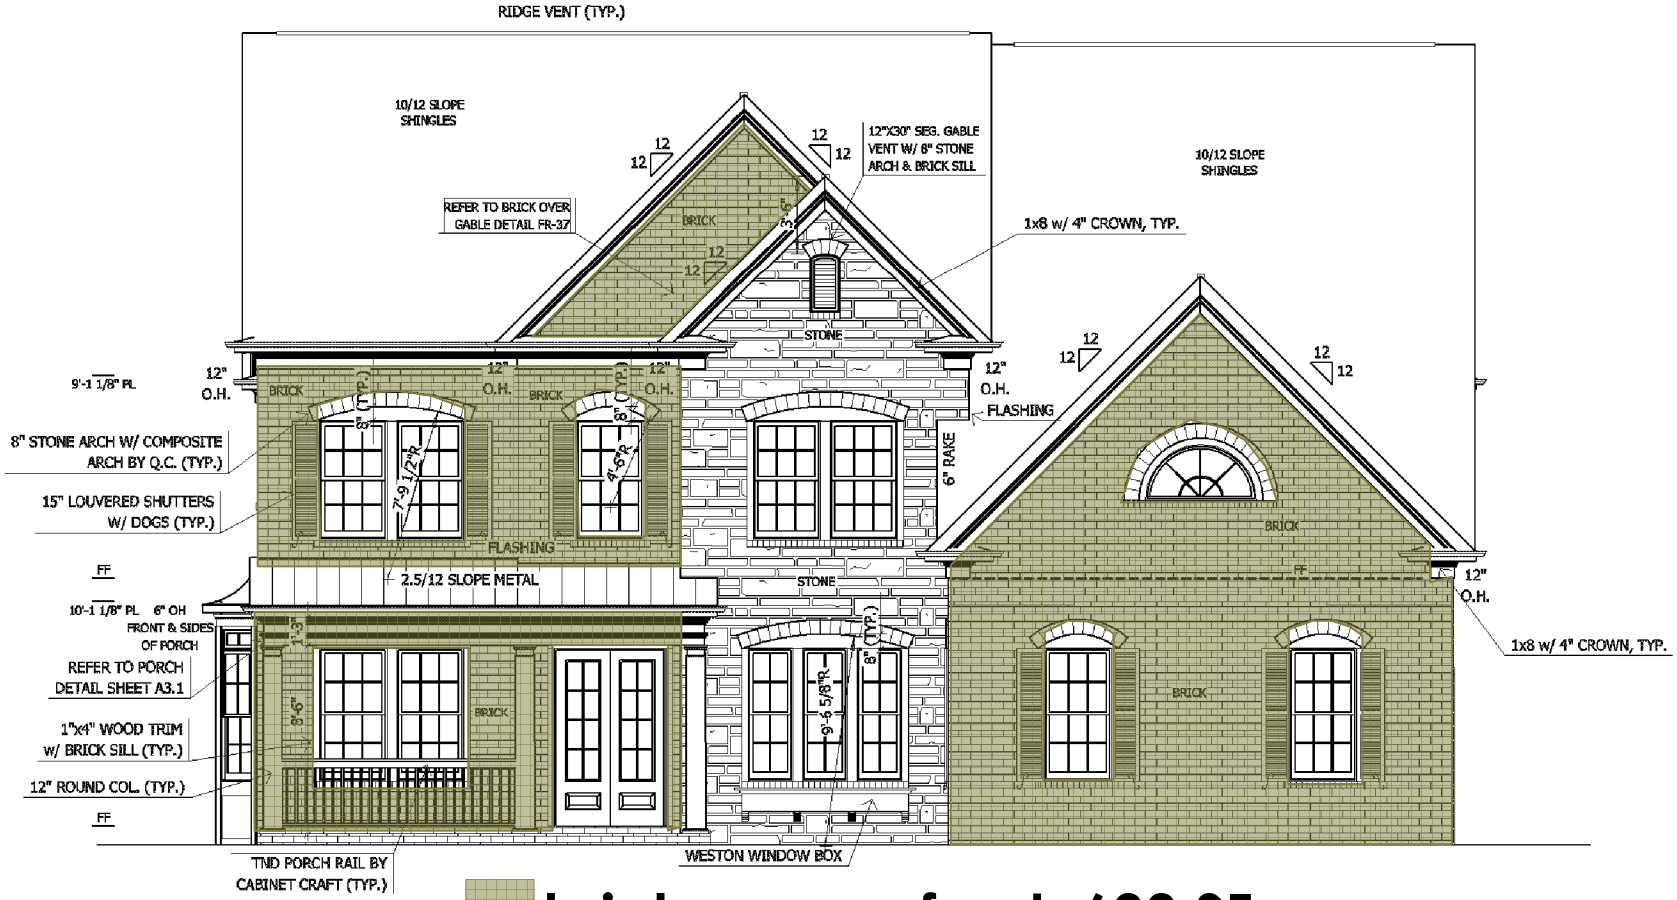

brick veneer front 600 SF