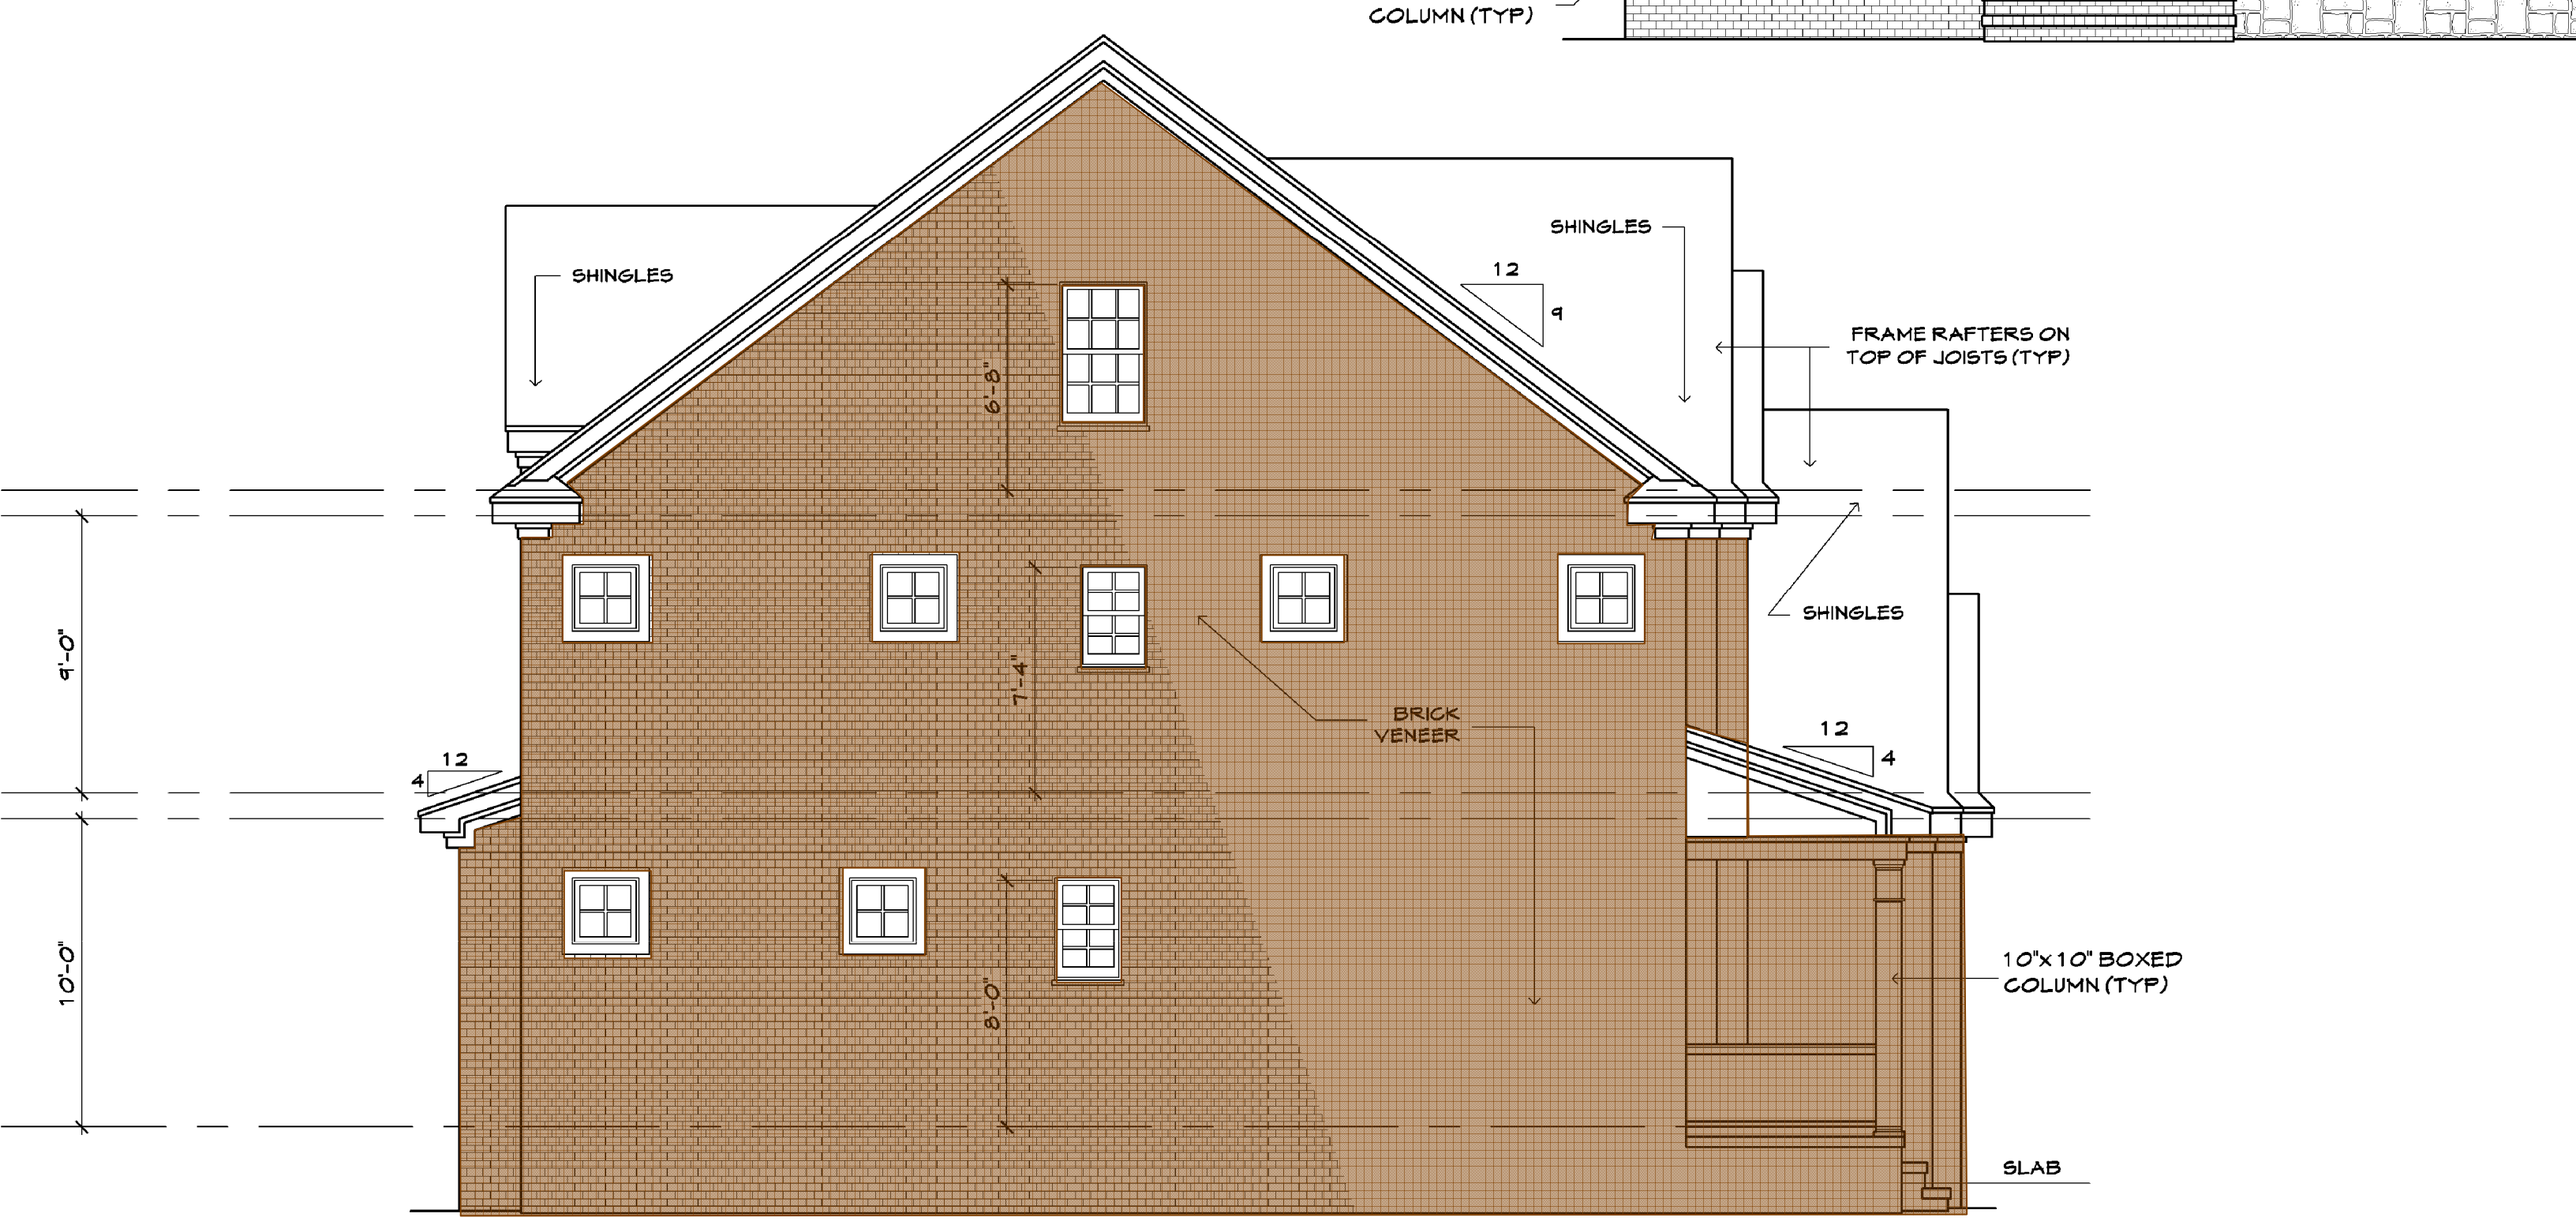

brick veneer left 1,196 SF