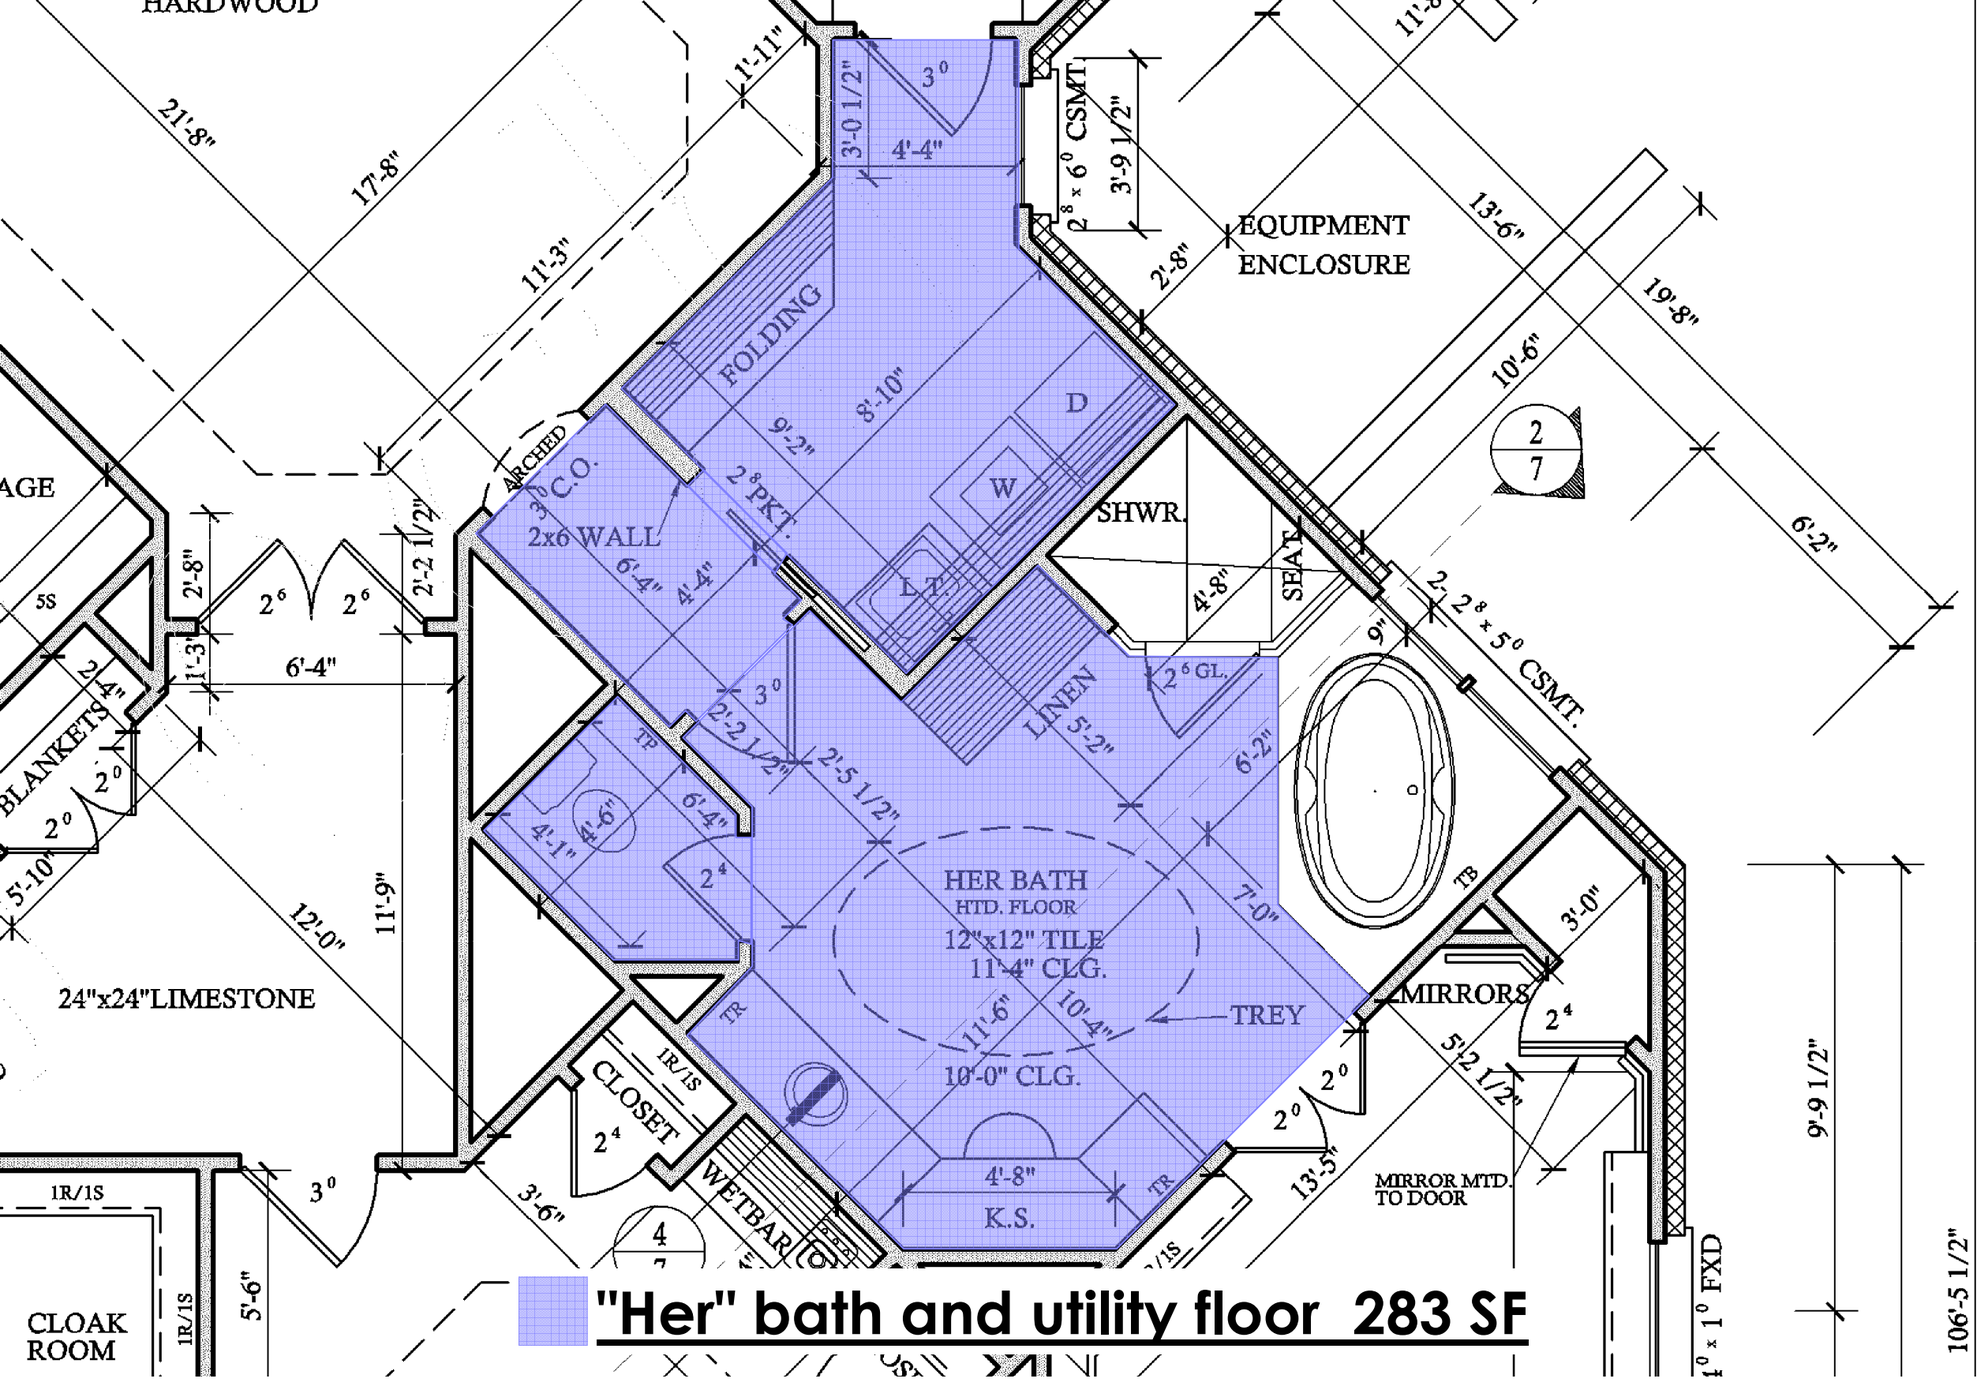

"Her" bath and utility floor 283 SF