cover 4,150 SF

ATTIC:	N/A	VENTED:	199
TOTAL: (HEATED)	5829	TOTAL: (UNHEATED)	3590
OVERALL DIMENSION		UNFINISHED (SQ. FT.)	
WIDTH:	117'-4"	BASEMENT:	N/A
DEPTH:	106'-5"	REC ROOM:	N/A
		ATTIC:	N/A
		STORAGE:	N/A

WITH ALL LOCAL BUILDING CODES WHERE HOME IS TO BE BUILT. IF NO ENGINEERING DRAWINGS ARE PROVIDED CONTRACTOR MUST CONSULT WITH LOCAL ENGINEER FOR STRUCTURAL DESIGN ONCE CONSTRUCTION HAS BEGUN CONTRACTOR WILL ASSUME ALL RESPONSIBILITY.
PLAN HAS BEEN DESIGNED TO COMPLY WITH 2020 IRC.
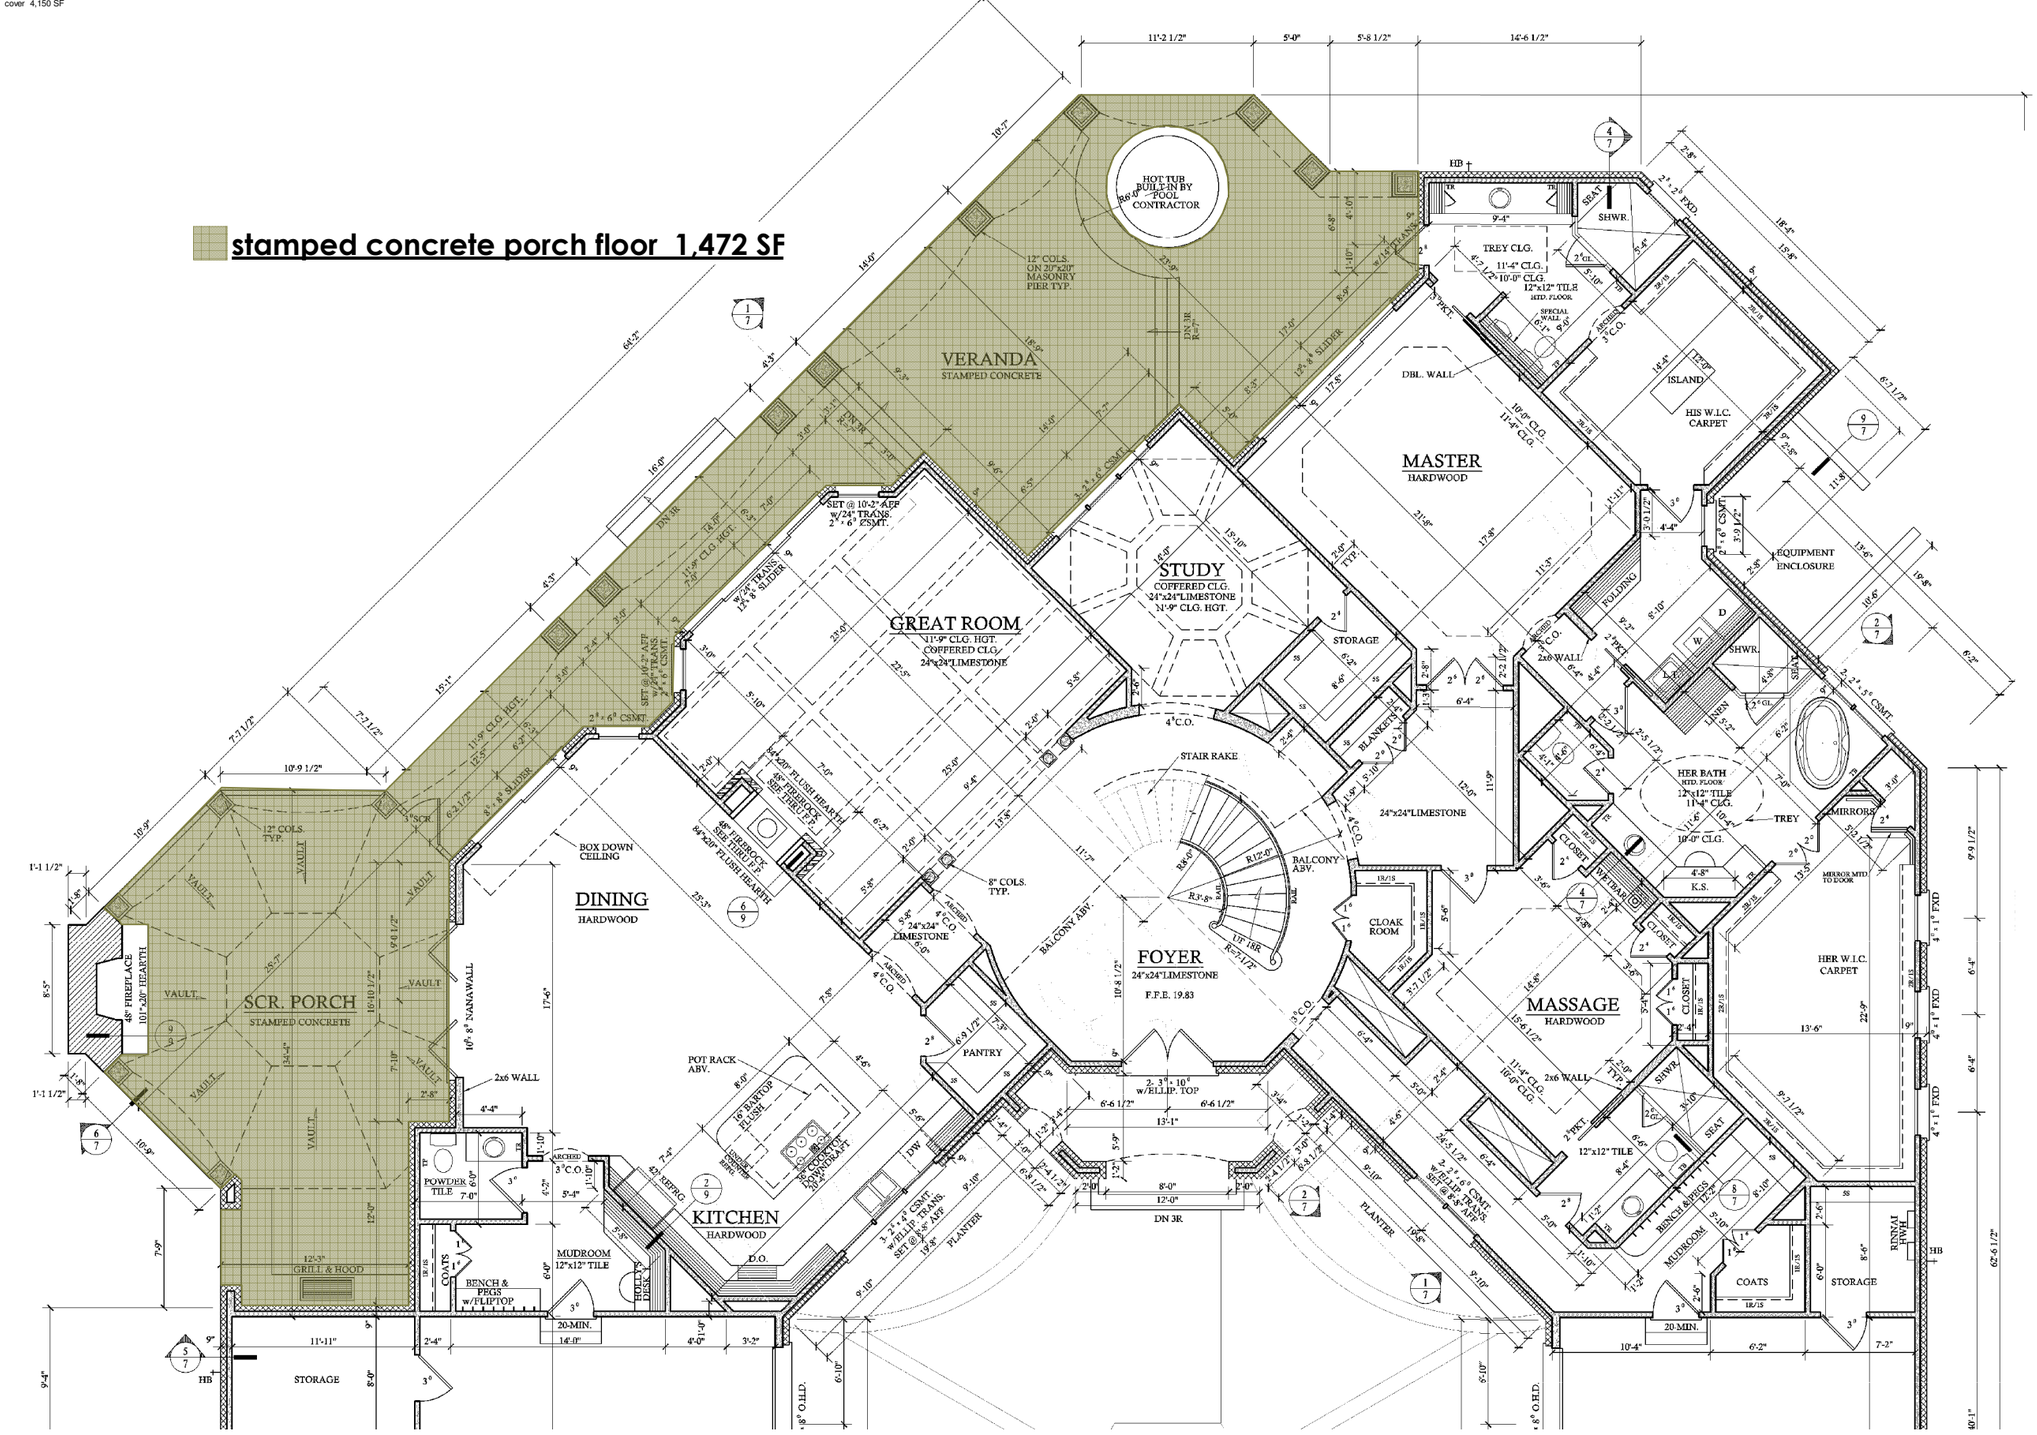
stamped concrete porch floor 1,472 SF