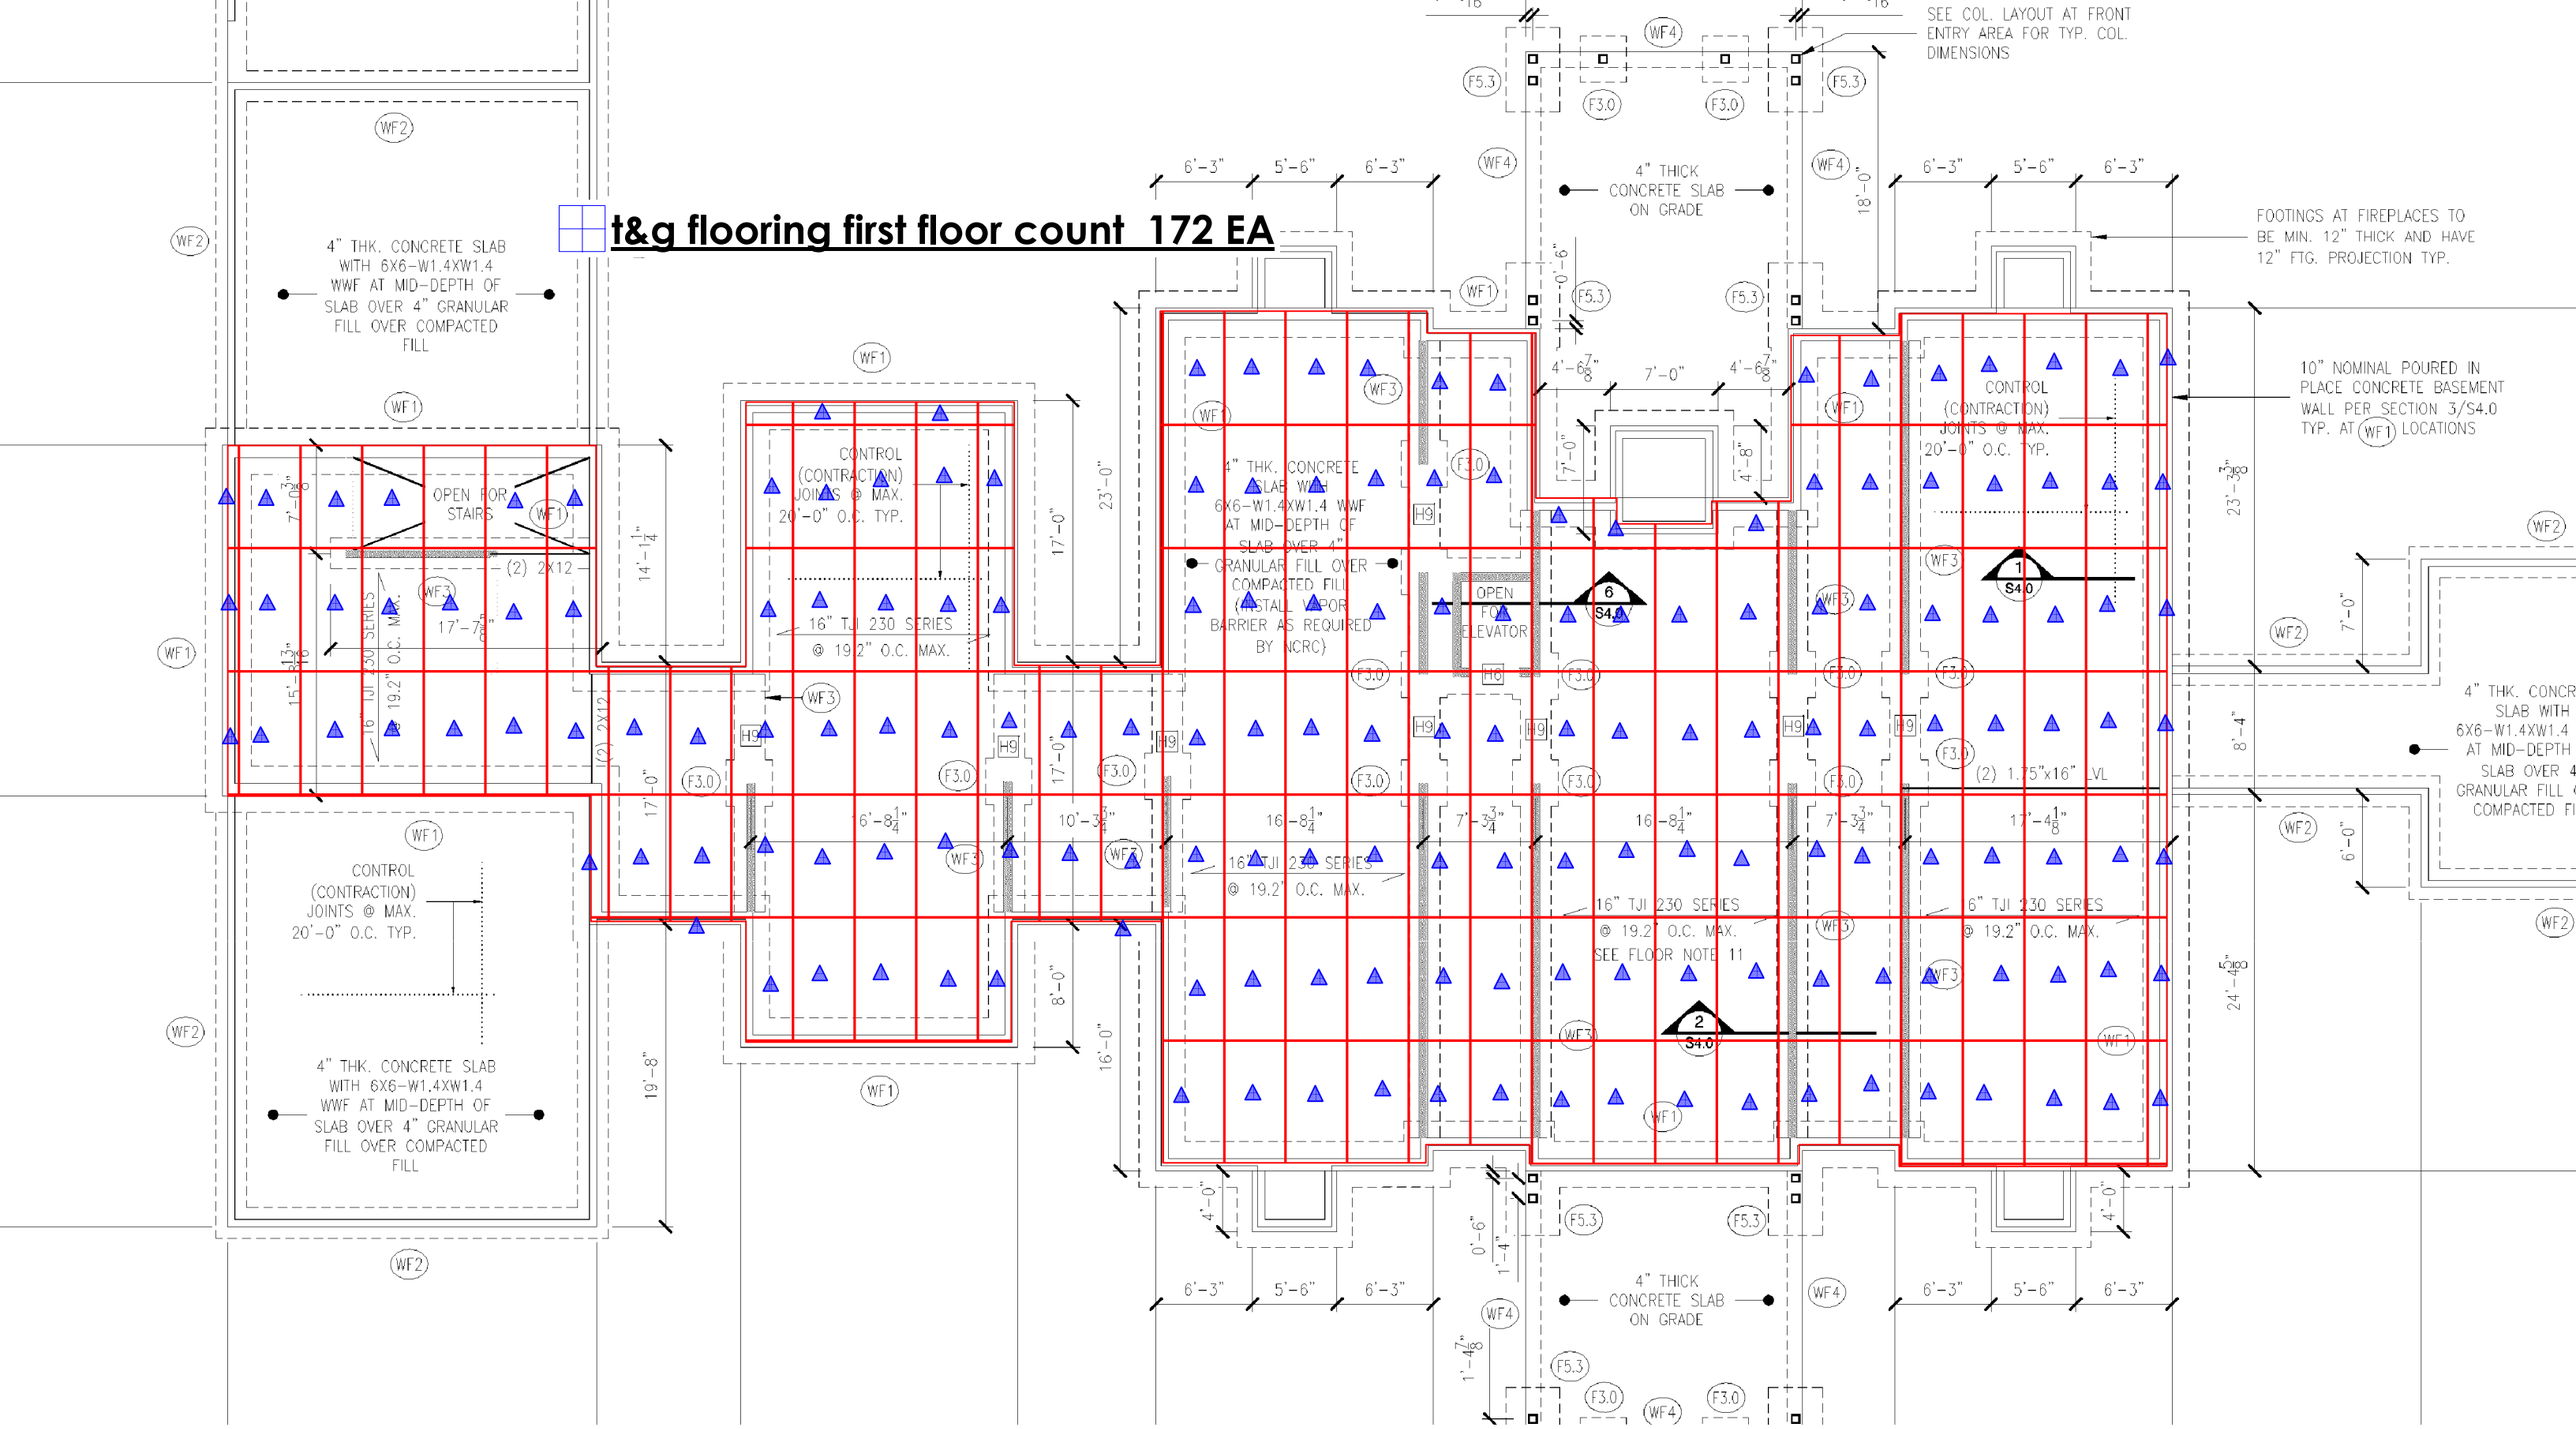**t&g flooring first floor count 172 EA**