5/12 roof sheathing 3,817 SF
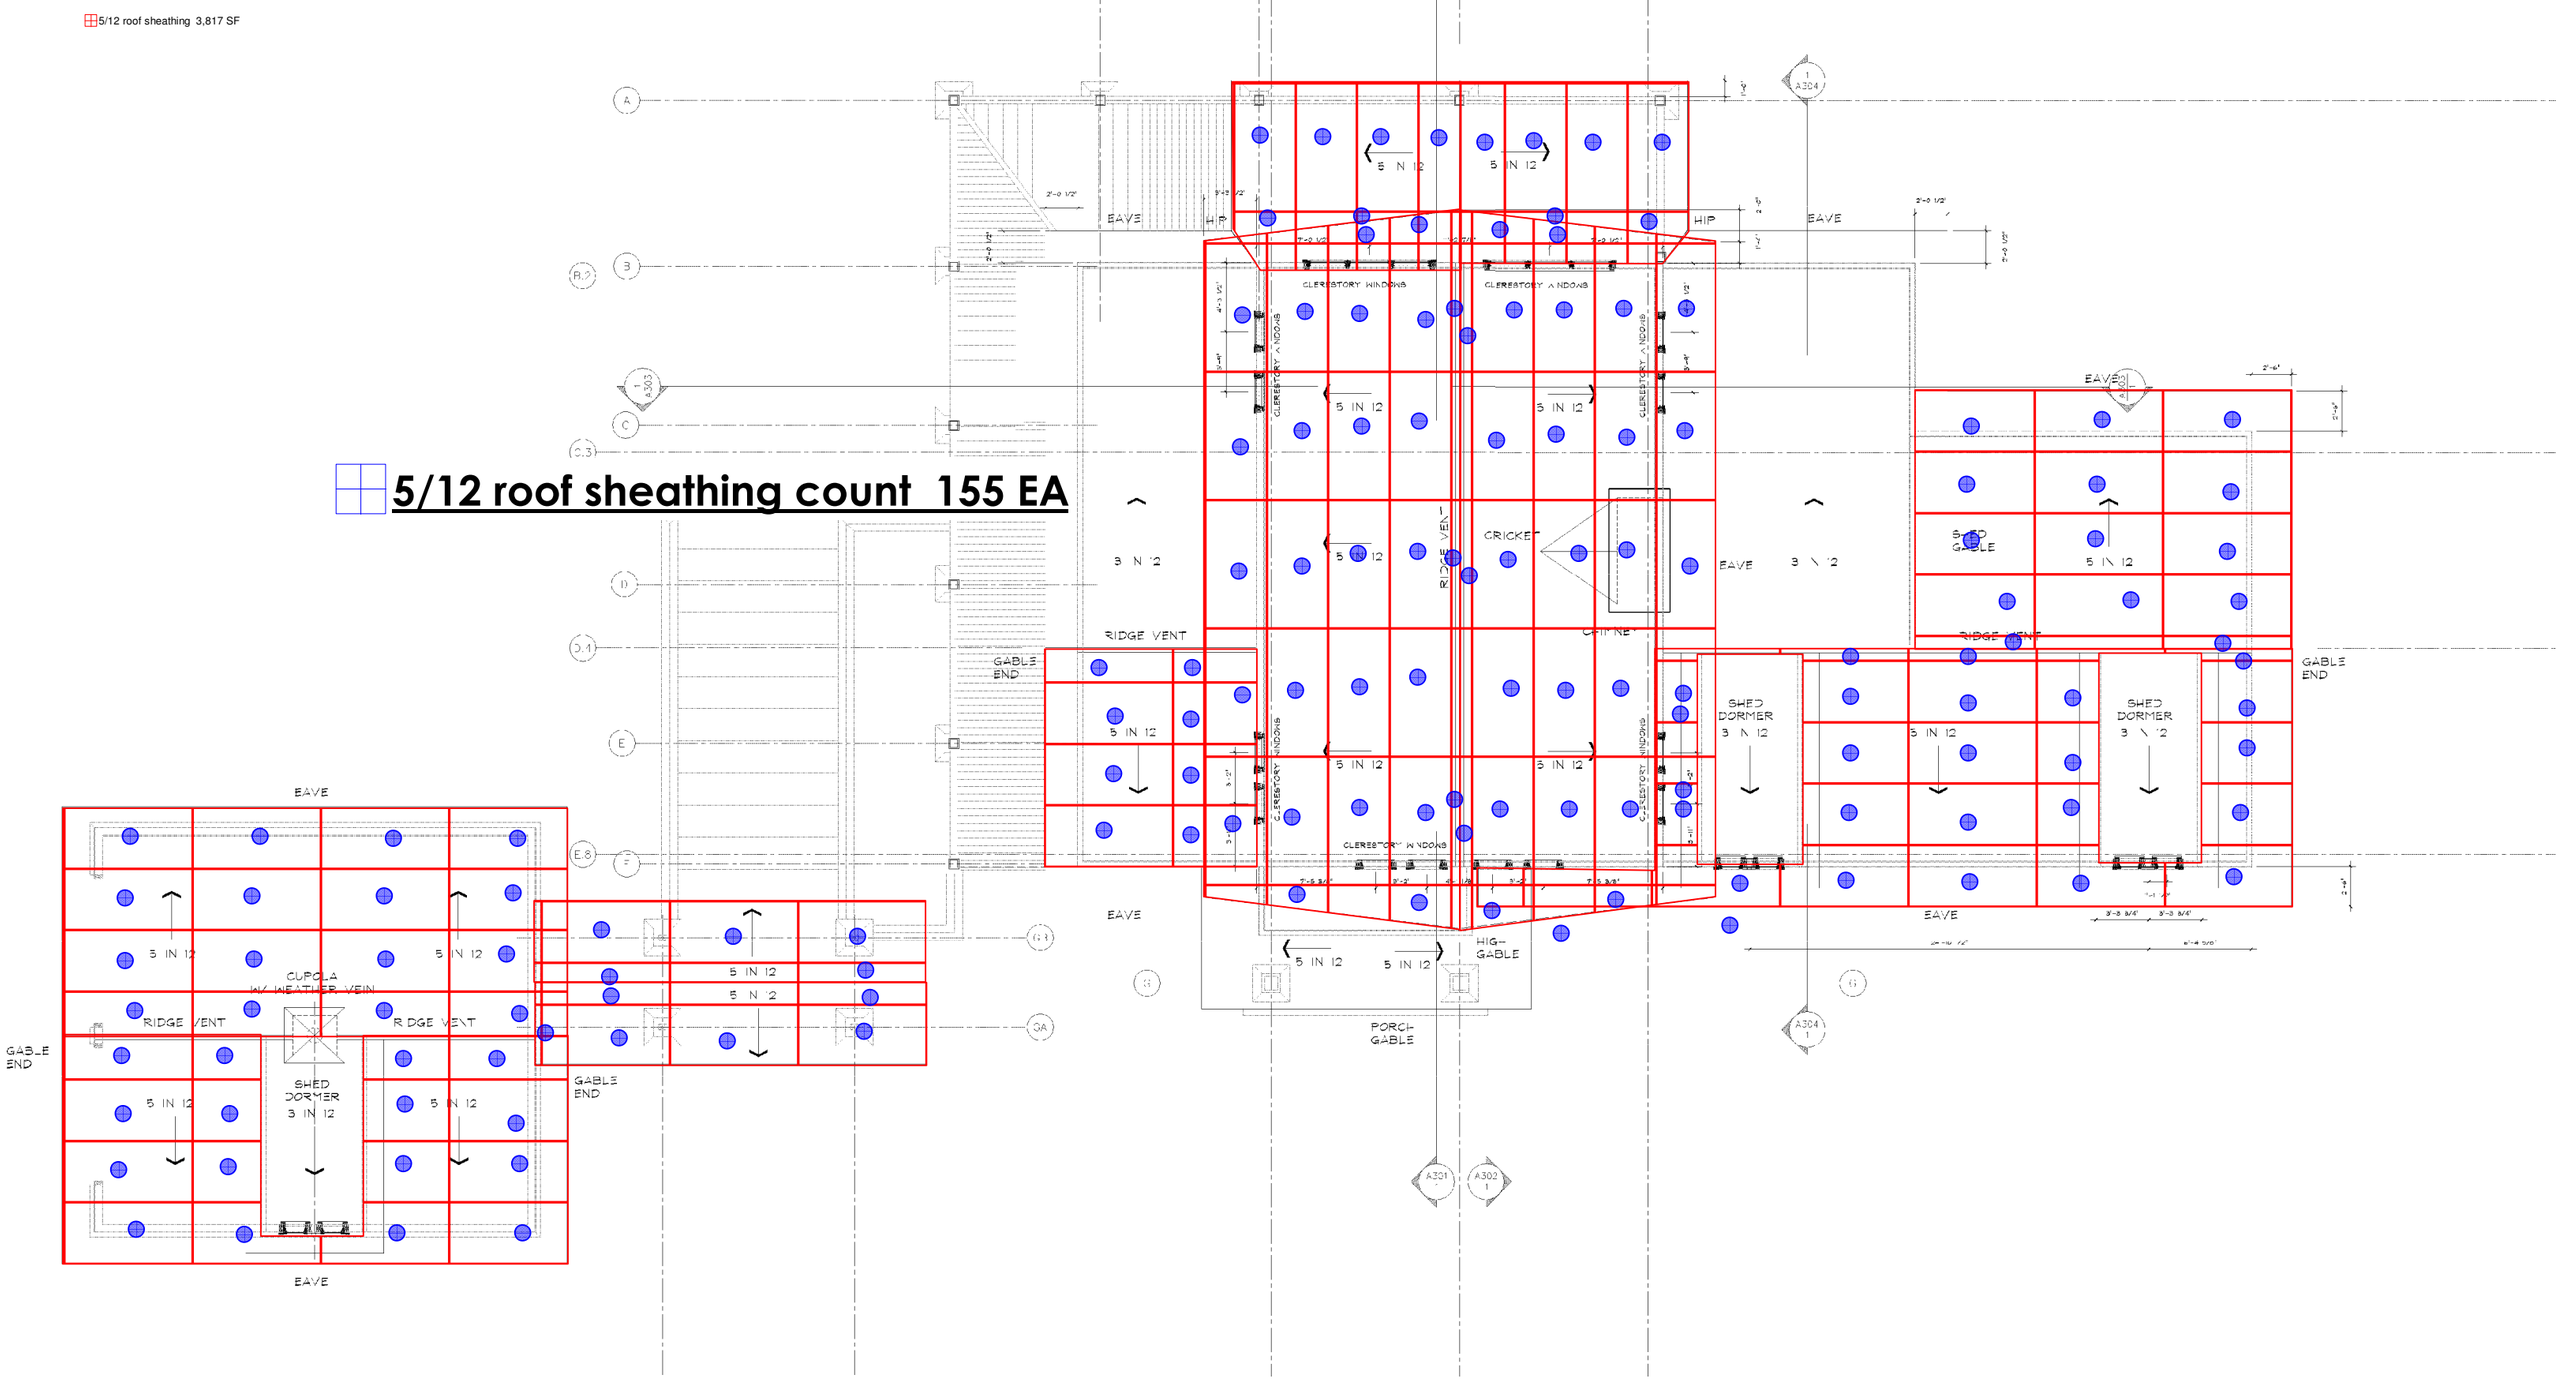
5/12 roof sheathing count 155 EA